


1 Building Section1
1/4" = 1'-0"

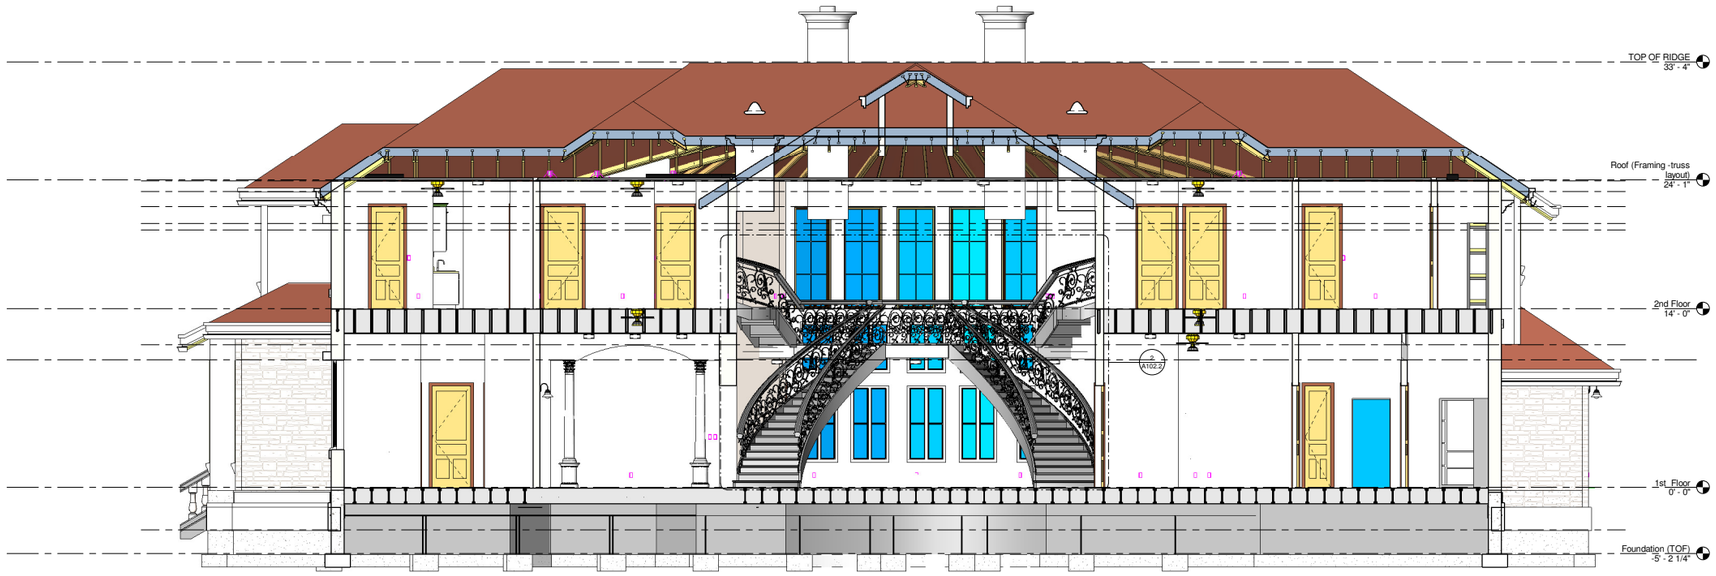


2 Building Section2
1/4" = 1'-0"

Indsys Computers
E-150, 2nd Floor,
Greater Kailash-2,
New Delhi-110 048
Tel.:011-41637036

www.indsyscomputers.com

Consultant
Address
Address
Address
Phone

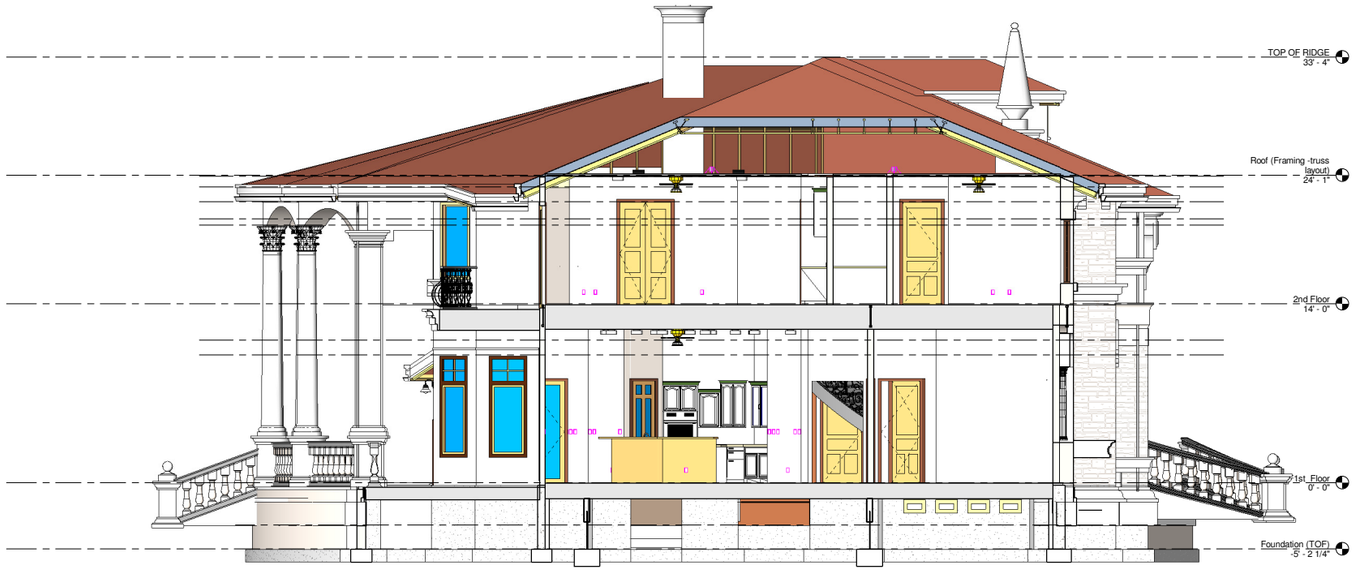Consultant
Address
Address
Address
Phone

Consultant
Address
Address
Address
Phone

Consultant
Address
Address
Address
Phone

Consultant
Address
Address
Address
Phone

| No. | Description | Date |
|---|---|---|
| | | |

Owner

RESIDENCE

Building Section

| | |
|---|---|
| Project Number | |
| Date | |
| Drawn By | Author |
| Checked By | Checker |

A107

7/11/2007 3:29:50 PM