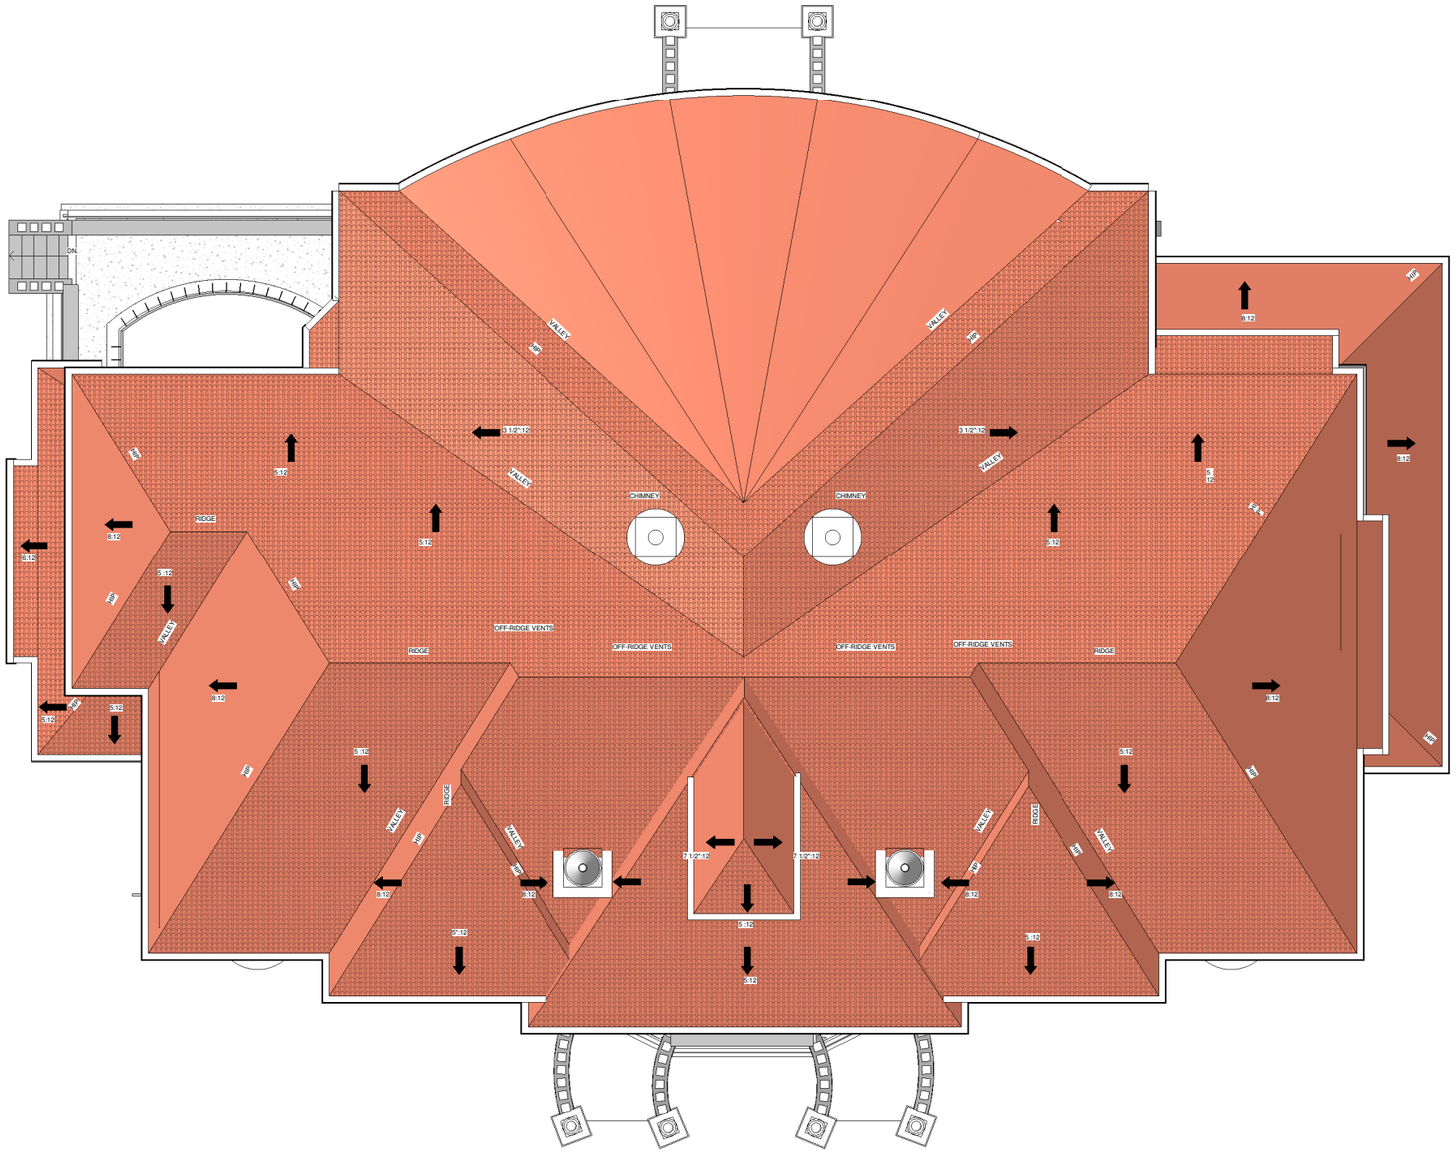

1 Roof Plan
1/4" = 1'-0"

Indsys Computers
E-150, 2nd Floor,
Greater Kailash-2,
New Delhi-110 048
Tel.:011-41637036

www.indsyscomputers.com

Consultant
Address
Address
Address
Phone

Consultant
Address
Address
Address
Phone

Consultant
Address
Address
Address
Phone

Consultant
Address
Address
Address
Phone

Consultant
Address
Address
Address
Phone

No.	Description	Date

Owner

RESIDENCE

Roof Plan

Project Number	
Date	
Drawn By	Author
Checked By	Checker

A104

7/11/2007 3:27:08 PM